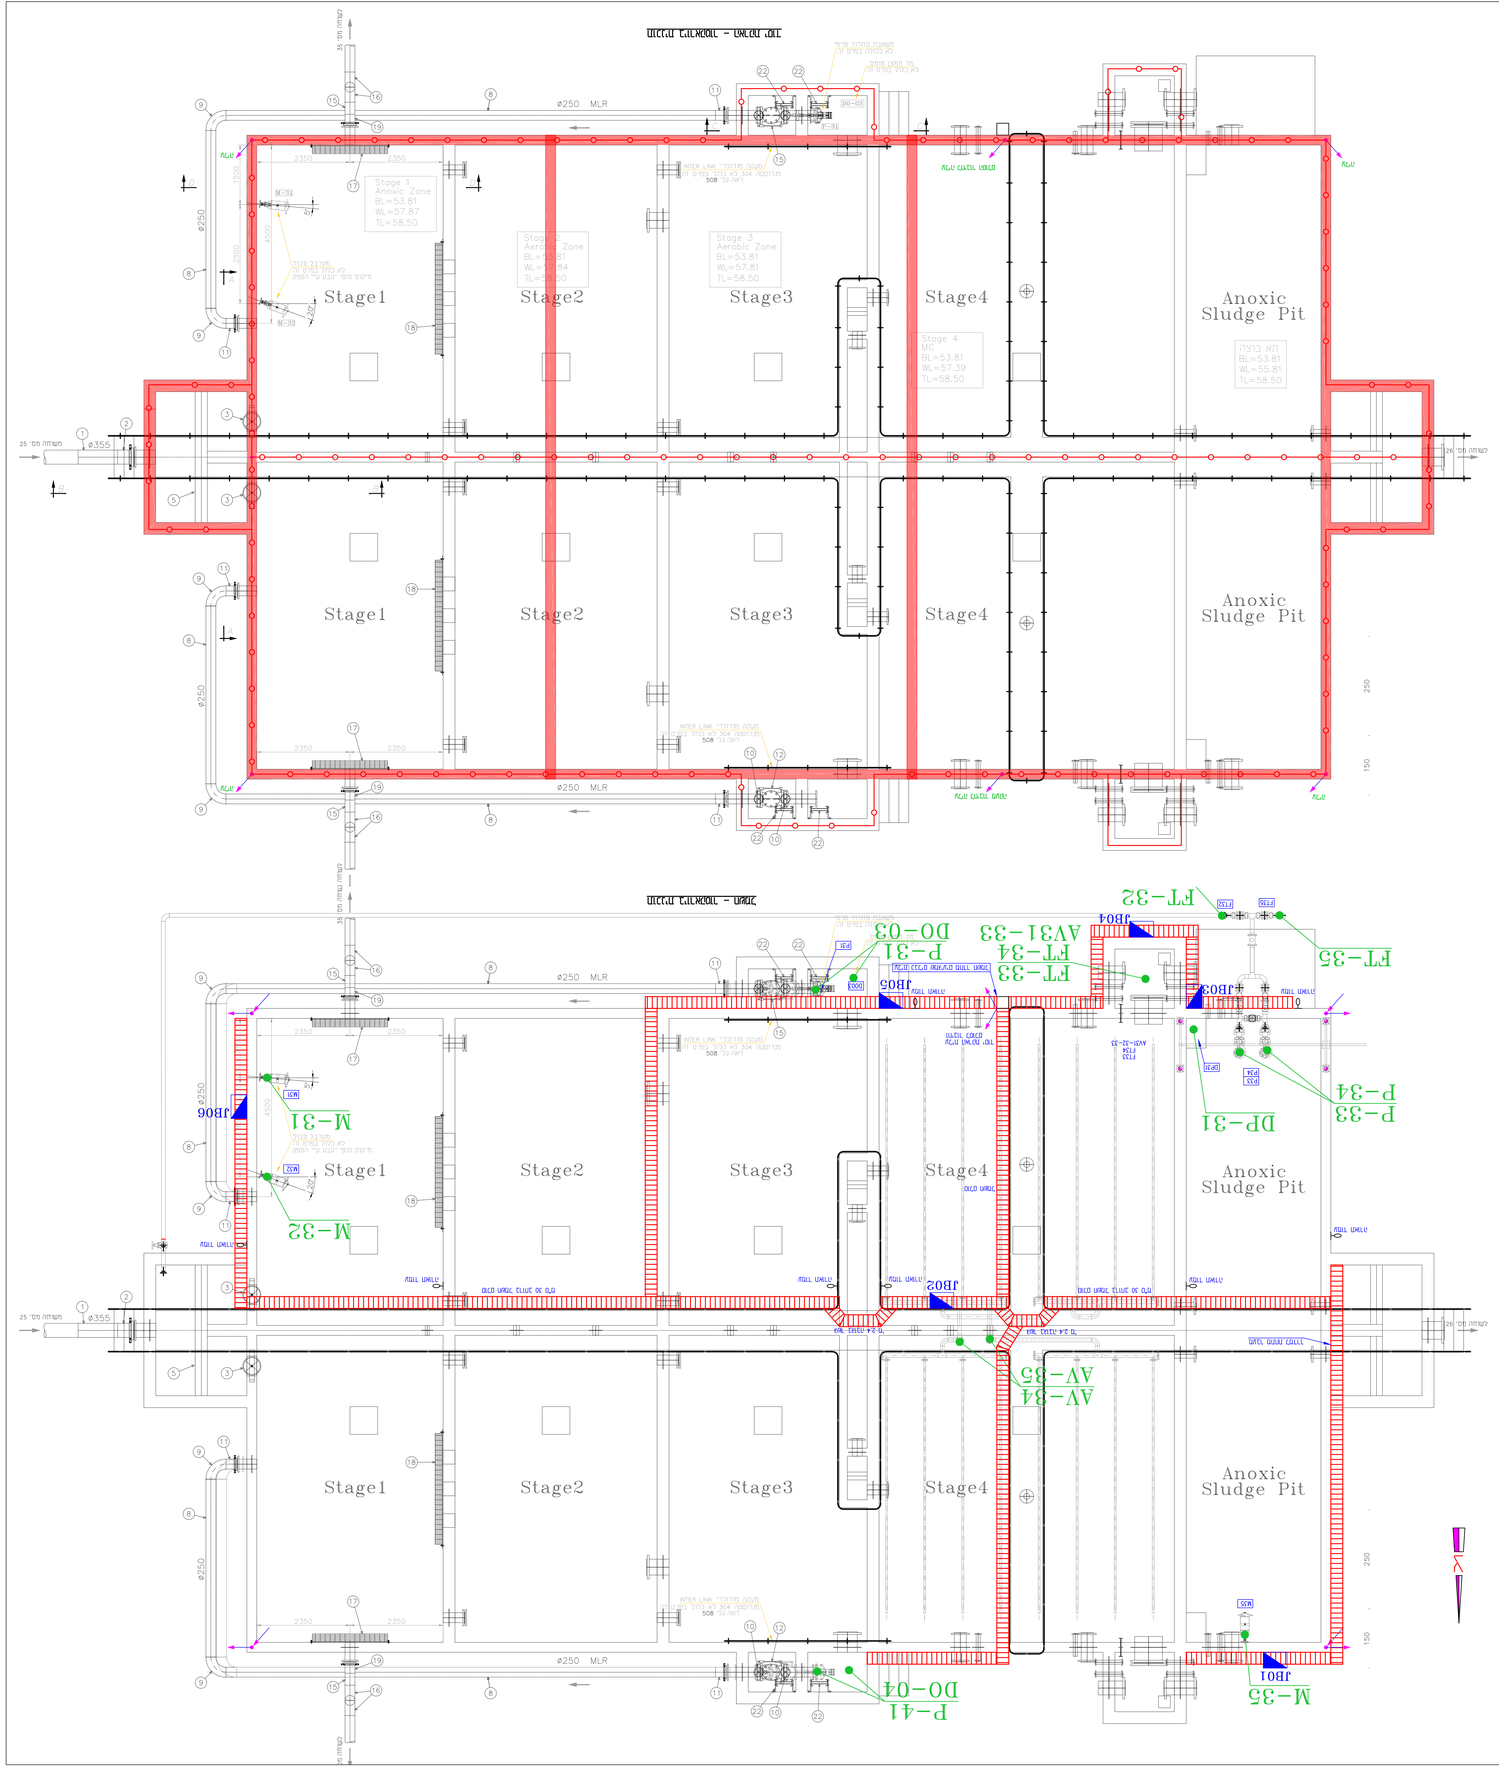

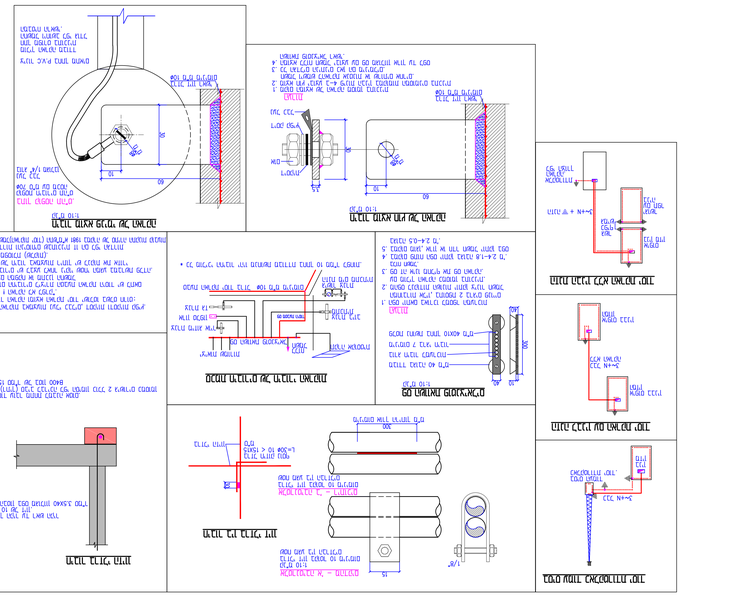
Anoxic Sludge Pit
Stage 4
Stage 3
Stage 2
Stage 1
Aerobic Zone
Anoxic Zone
MC
MLR
